Name of work: Construction of CC roads and drains at Allalasandra in ward no-04.

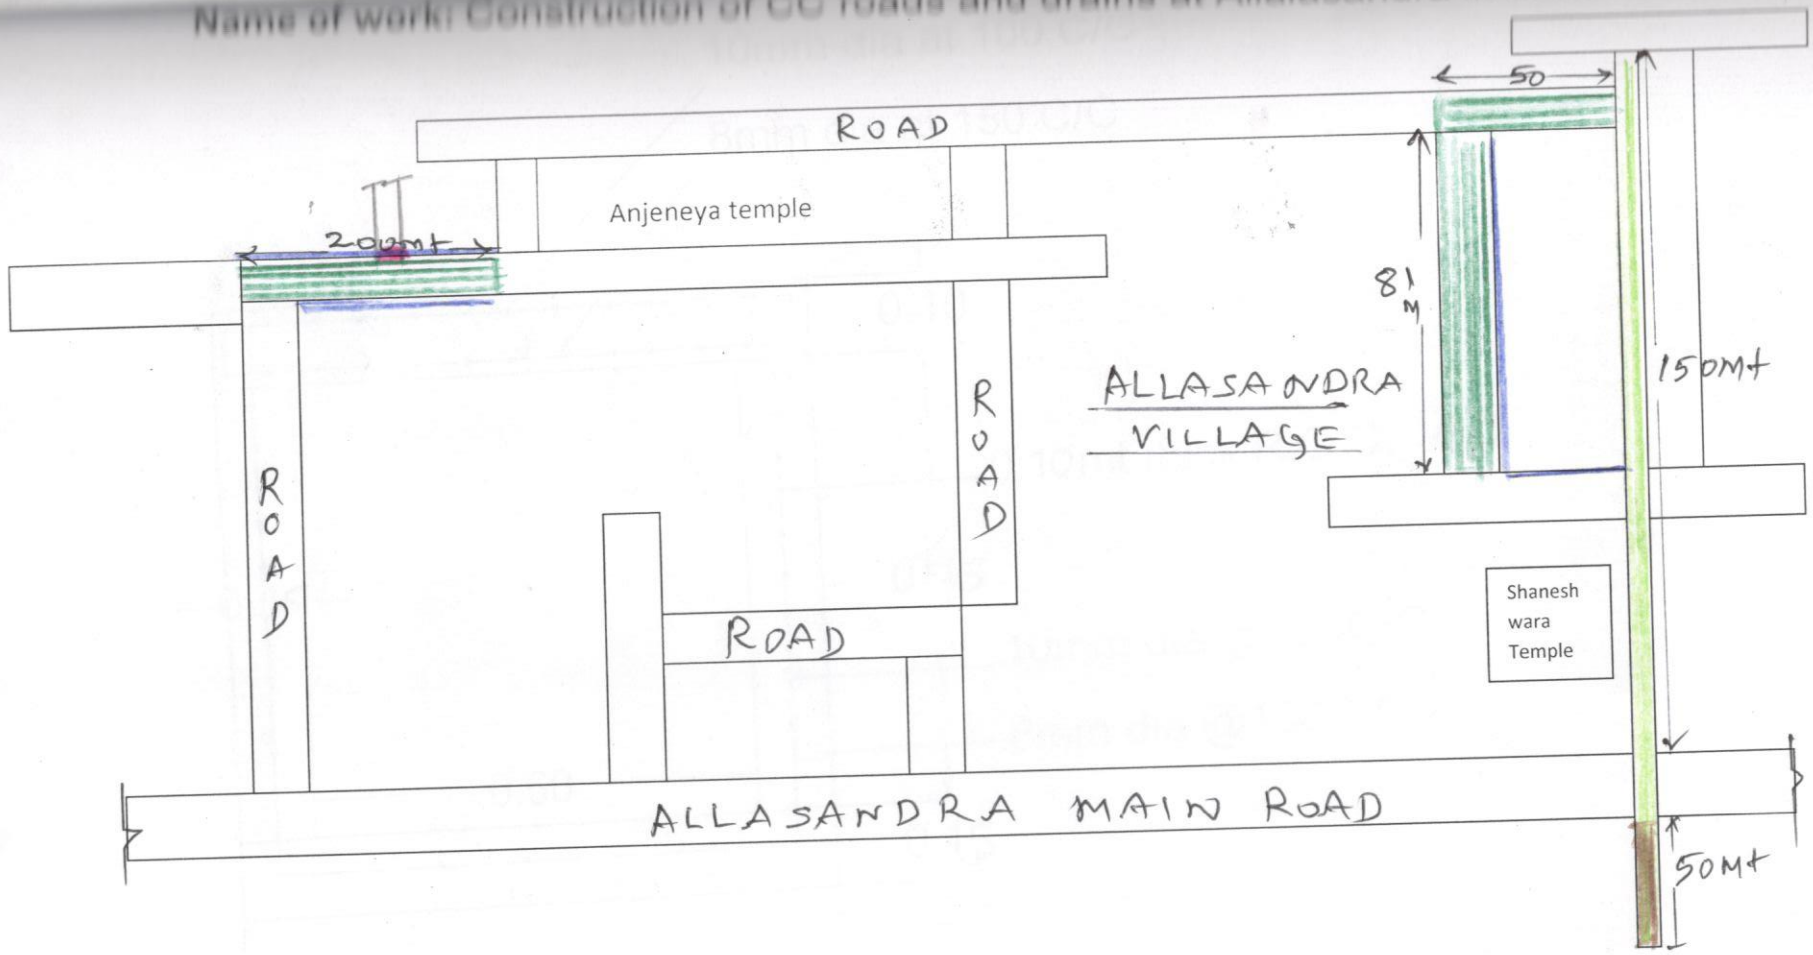

INDEX:
- PROPESED CCROAD
- RCCDRAN
- DESILTING OFDRAINS
- RECCOVERING.

Cross section of R.C.C drain

Ramanjeenaik
A.E.

A.E.E.

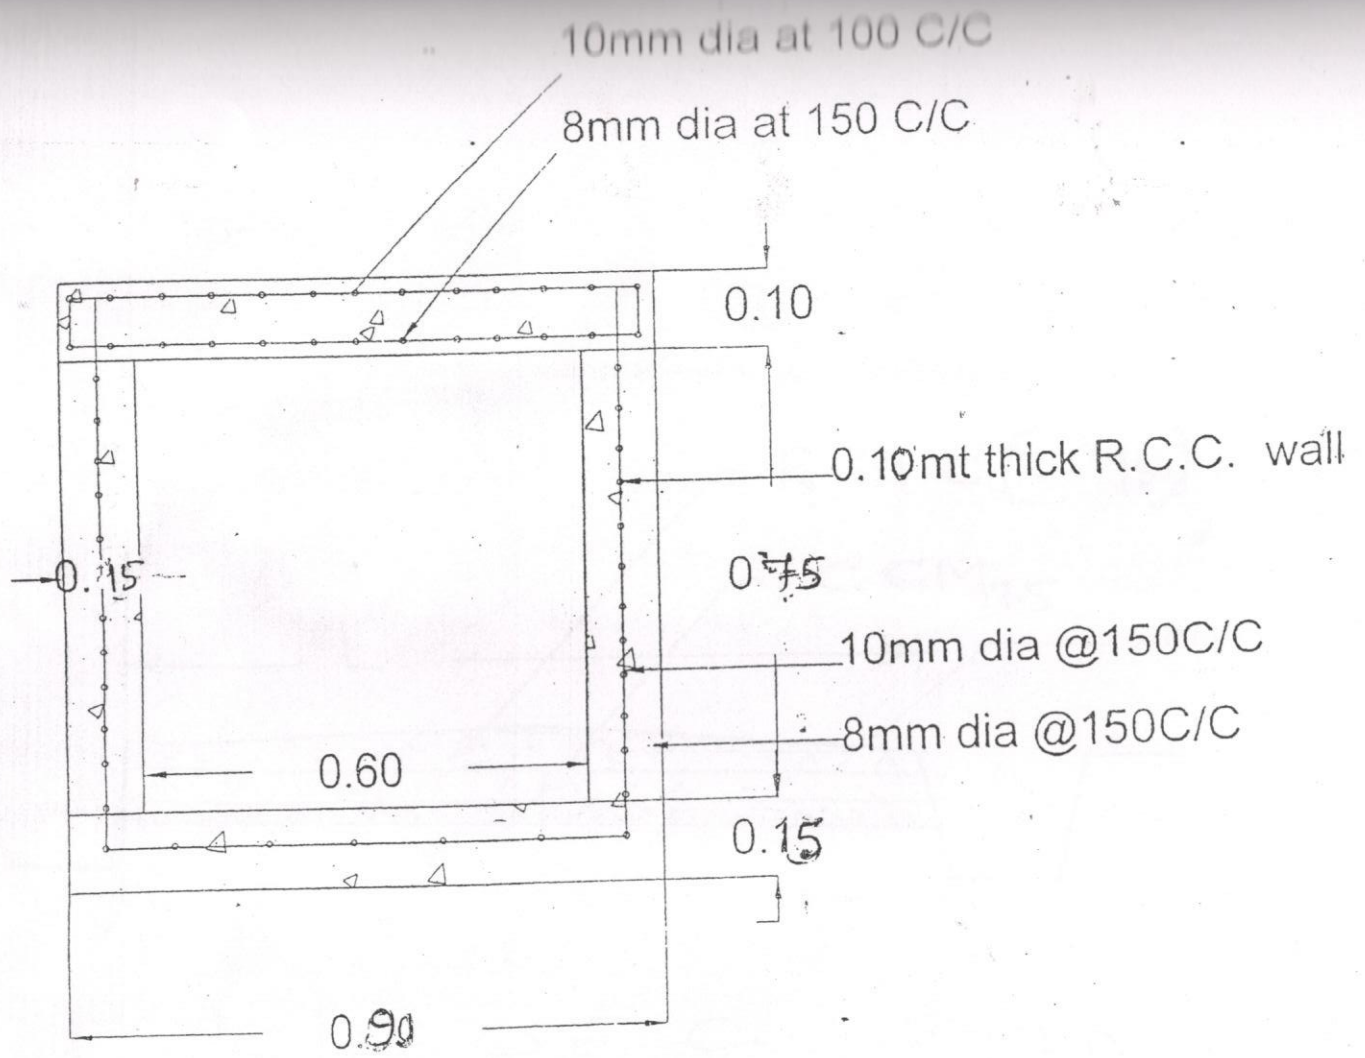

Cross section of R.C.C drain

Ramanjaneyulu

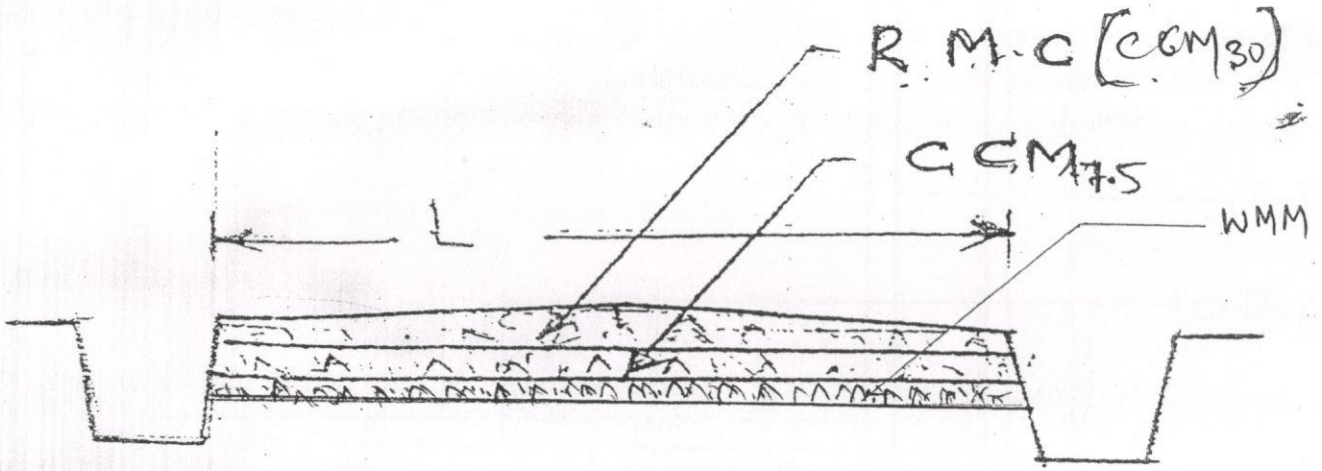

C/S OF C.C. ROAD

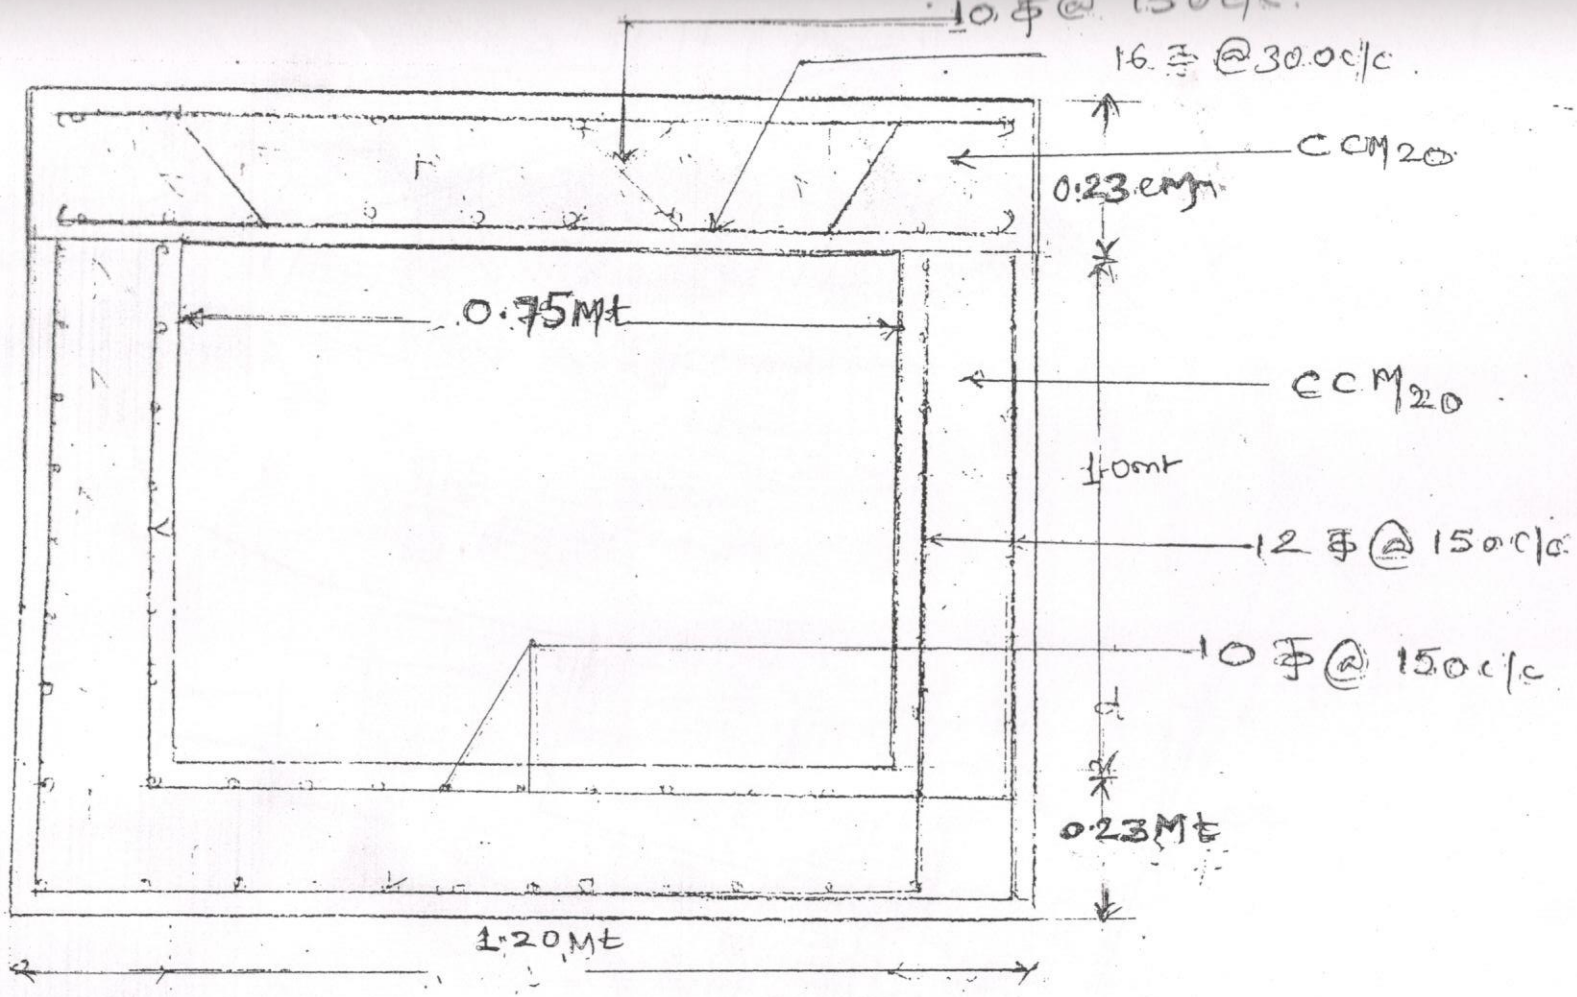

CROSS SECTION OF R.C.C. CULVERT

Ramajeevan

BRUHAT BANGALORE MAHANAGARA PALIKE

WARD: 4 - YELHANKA SATELLITE TOWN

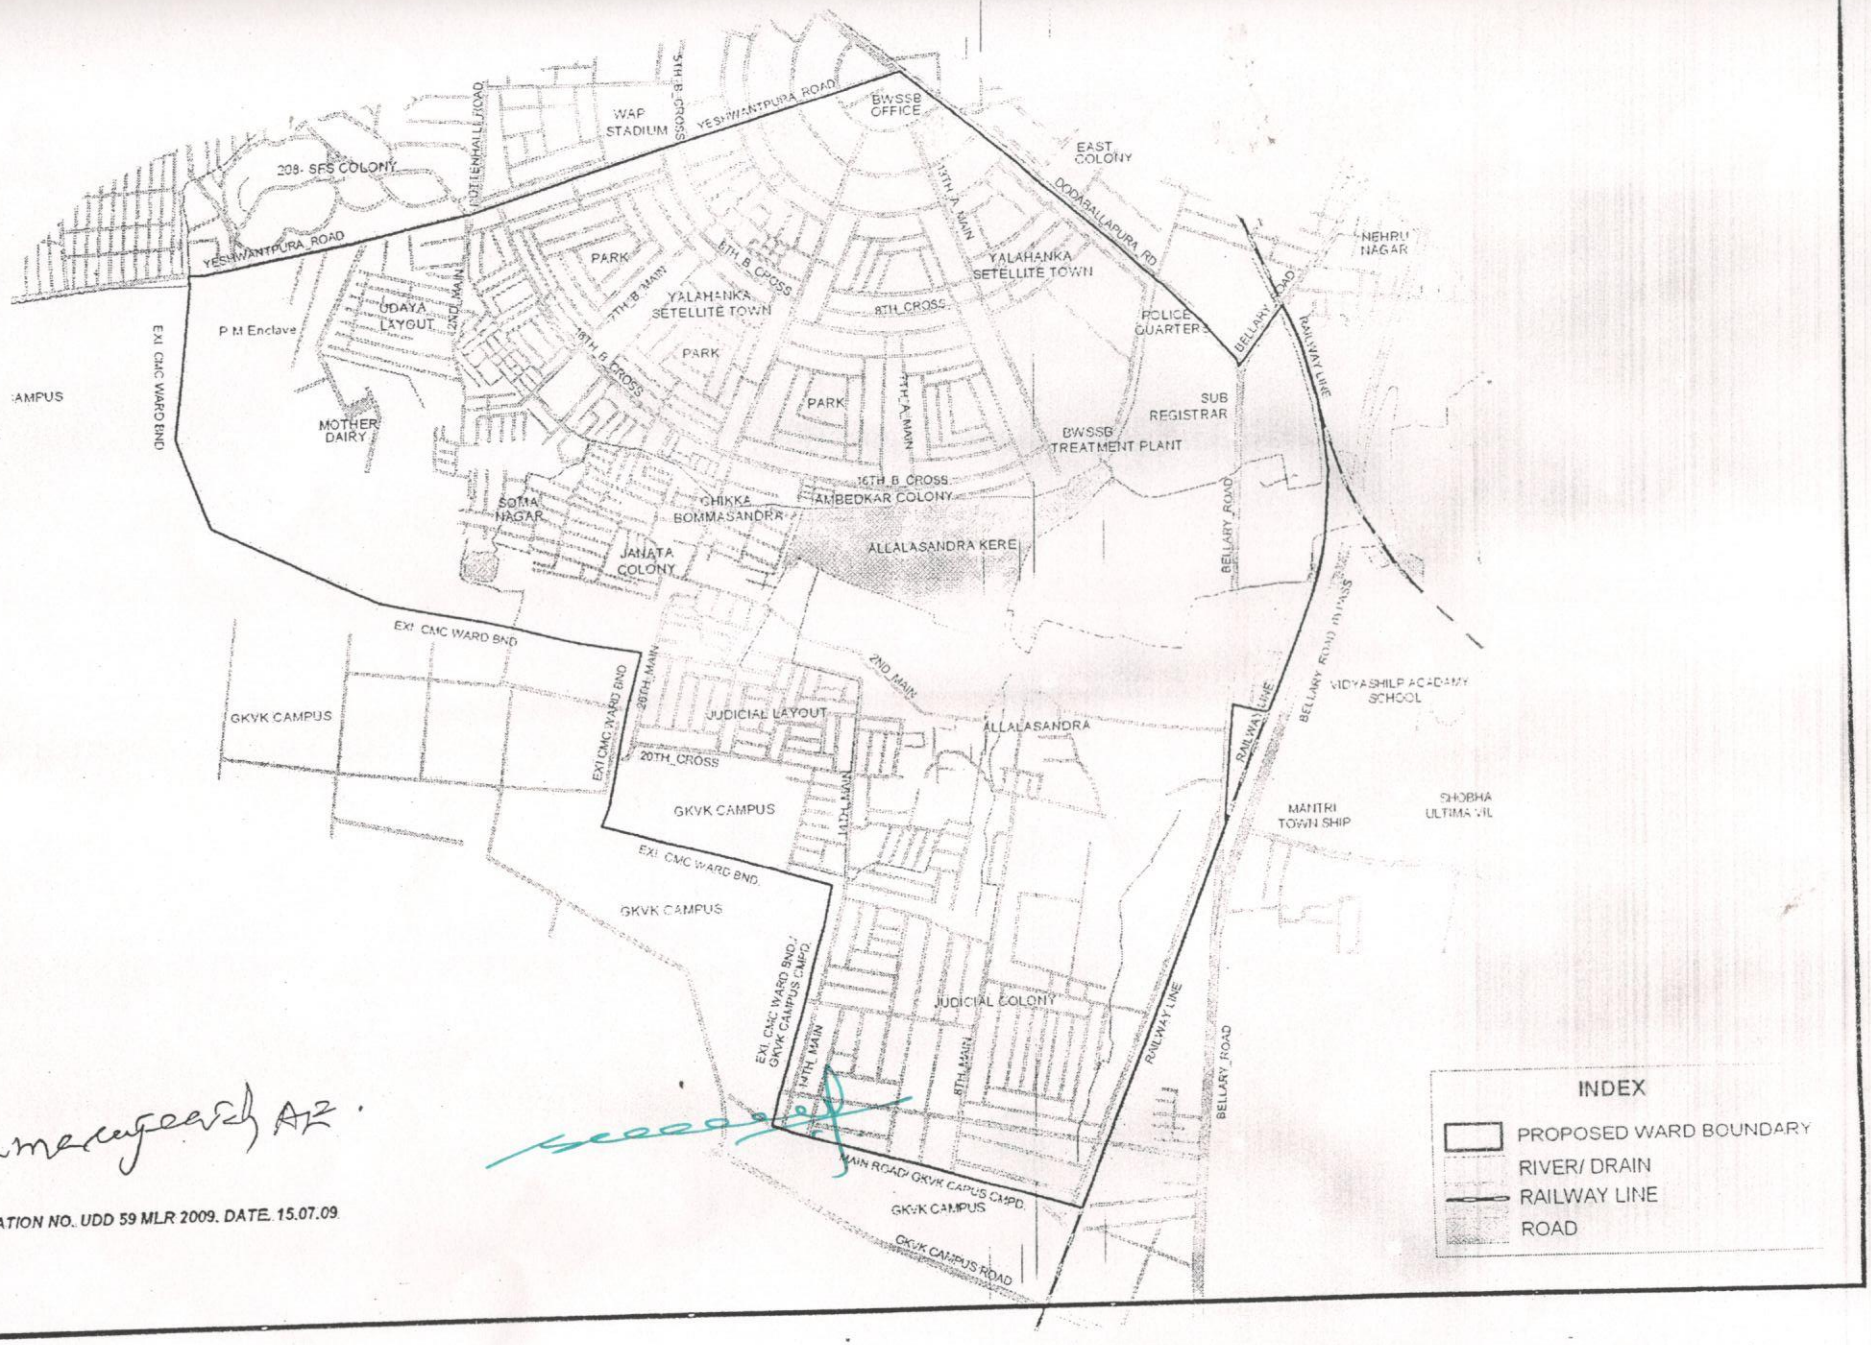

NOTIFICATION NO. UDD 59 MLR 2009. DATE. 15.07.09